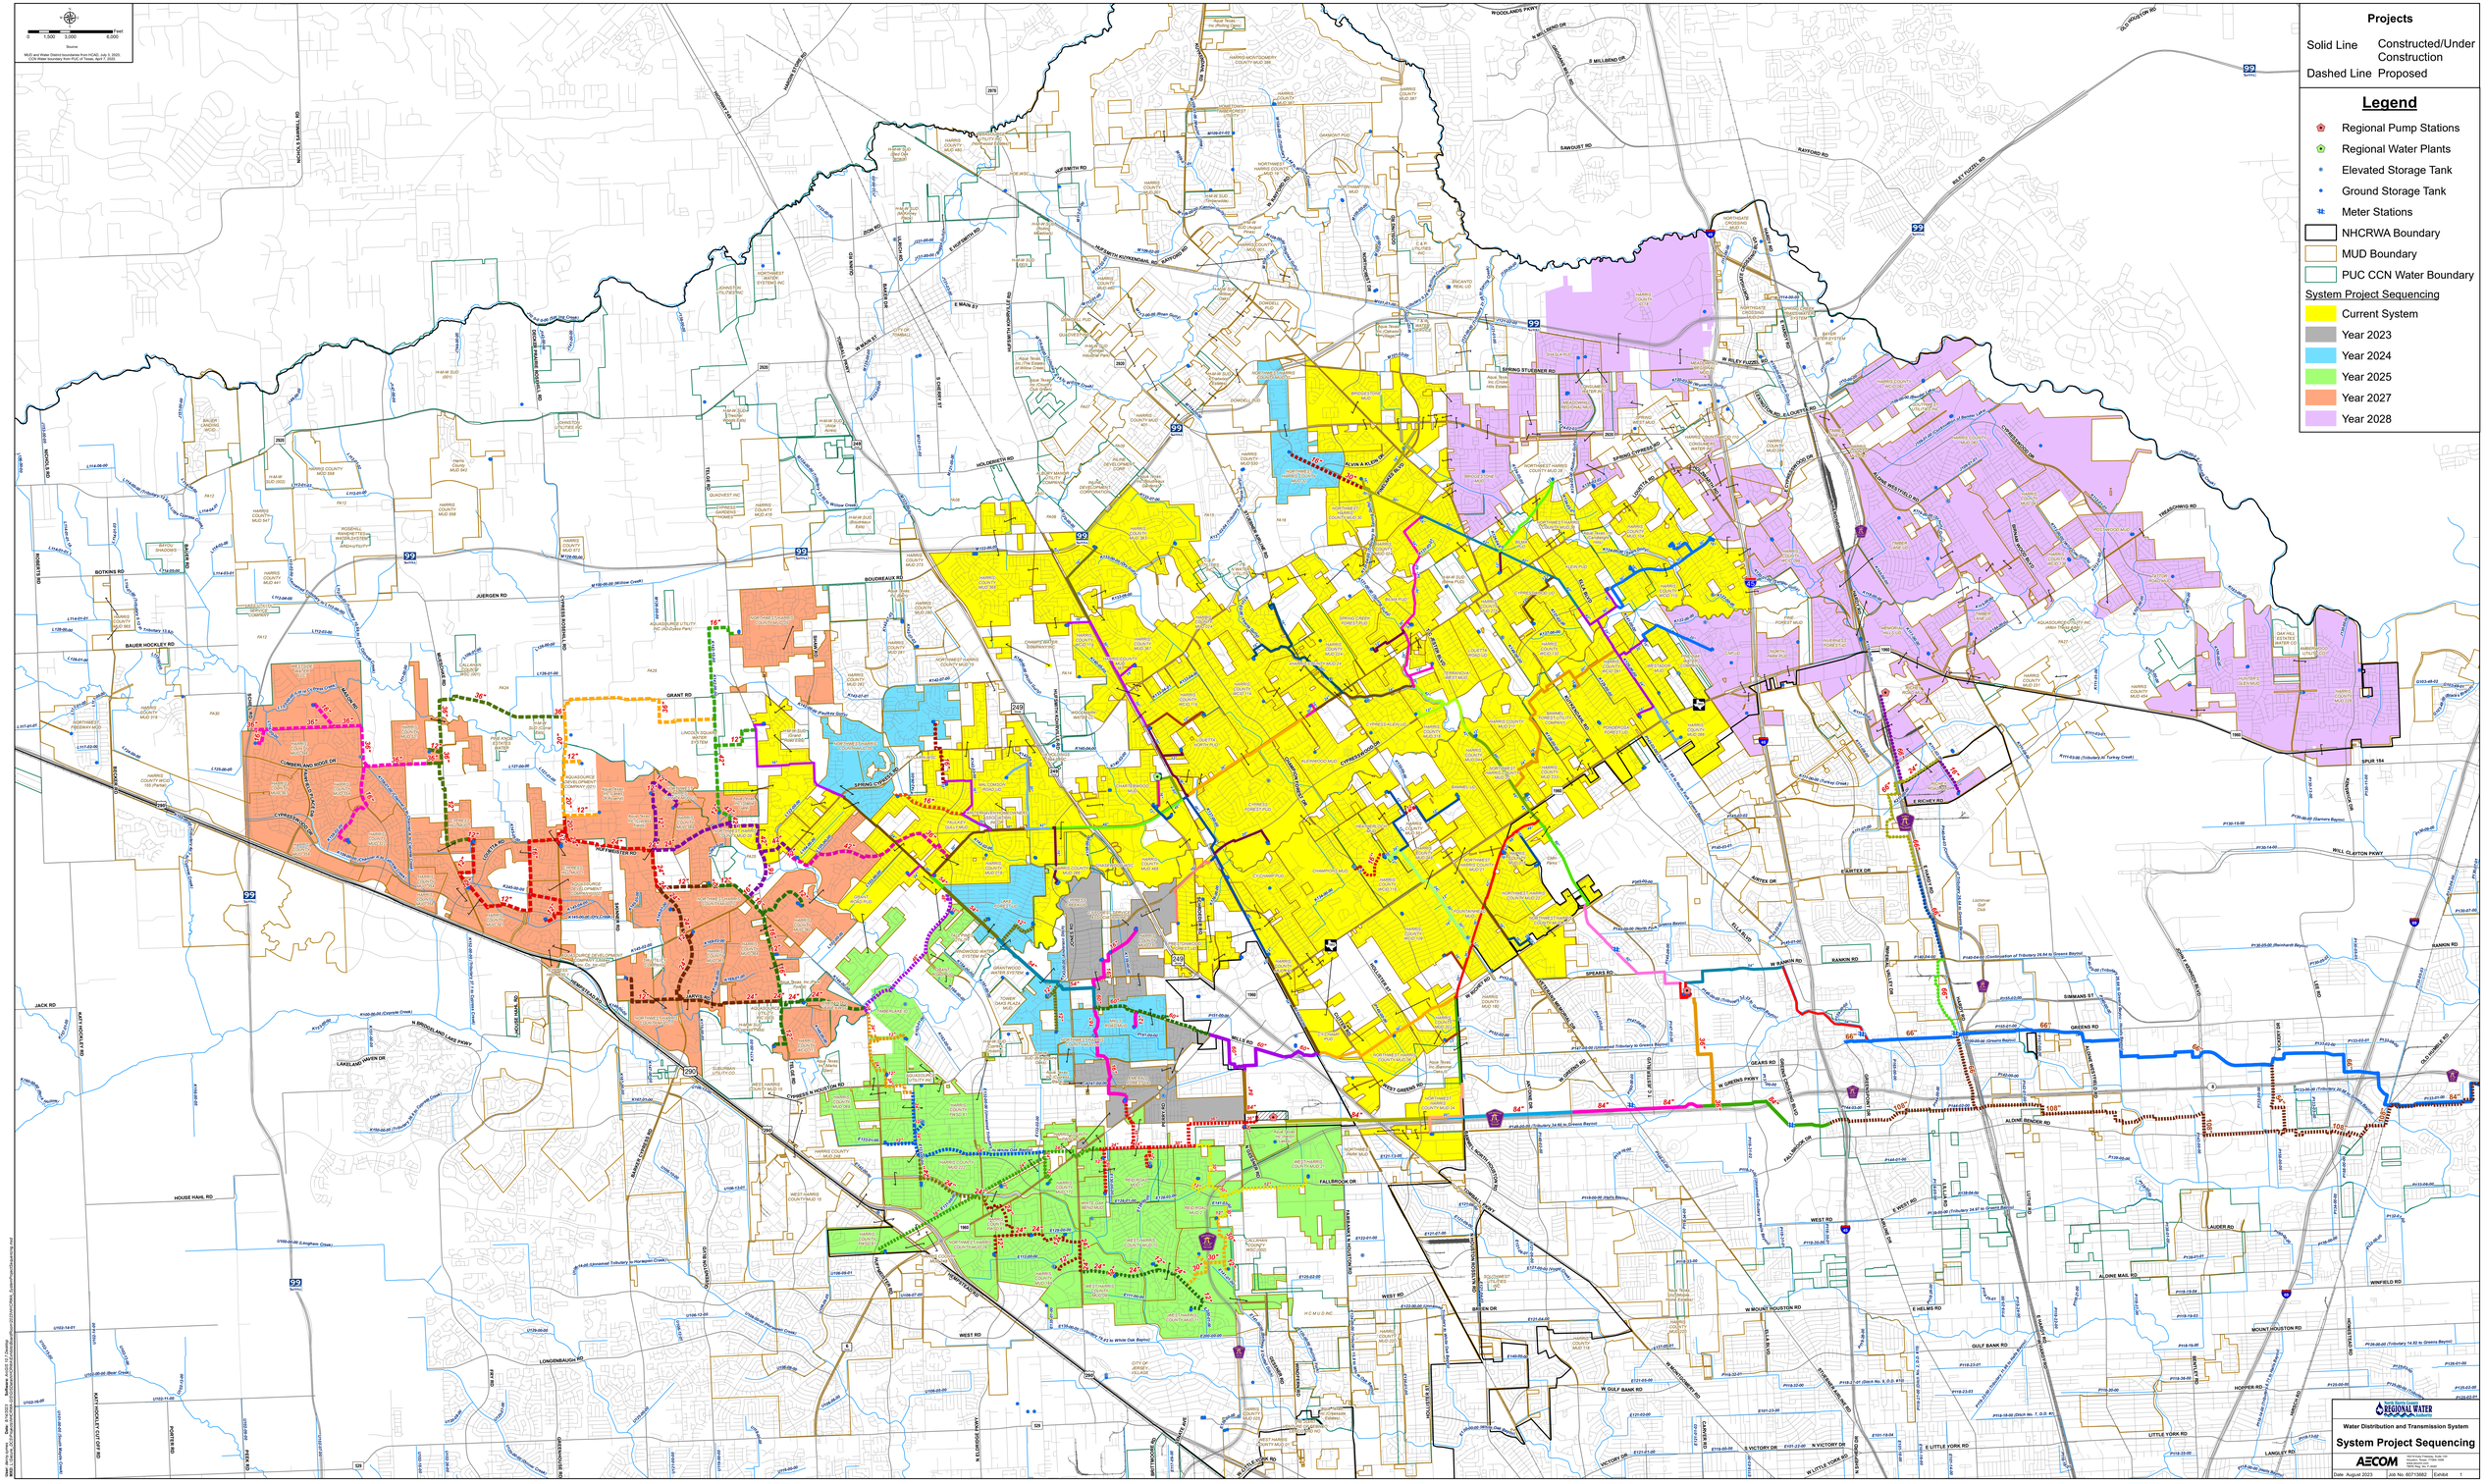
Projects
Solid Line Constructed/Under Construction
Dashed Line Proposed
Legend
Regional Pump Stations
Regional Water Plants
Elevated Storage Tank
Ground Storage Tank
Meter Stations
NHCRWA Boundary
MUD Boundary
PUC CCN Water Boundary
System Project Sequencing
Current System
Year 2023
Year 2024
Year 2025
Year 2027
Year 2028
Water Distribution and Transmission System
System Project Sequencing
AECOM
Date: August 2023
Job No.: 60713682
Exhibit 1